REVISIONS				
DATE	REMARKS	DATE	REMARKS	

3 WORKING DAYS
BEFORE YOU DIG
CALL MISS DIG
1-800-482-7171
(TOLL FREE)

CAMBRIDGE MEADOWS

ANDERSON, ECKSTEIN AND WESTRICK, INC.
Civil Engineers • Surveyors • Architects
51301 Schoenherr Road, Shelby Township, Michigan 48315
Phone 586•726•1234 Fax 586•726•8780

■ PRELIMINARY	CLIENT	PROJECT NO.	829-004
☐ CONSTRUCTION	SCALE	DATE	AUGUST 2004
☐ AS-BUILT	1" = 100'	DRAWN BY	MJS
		CHECKED BY	JLA

SHEET NO. 1

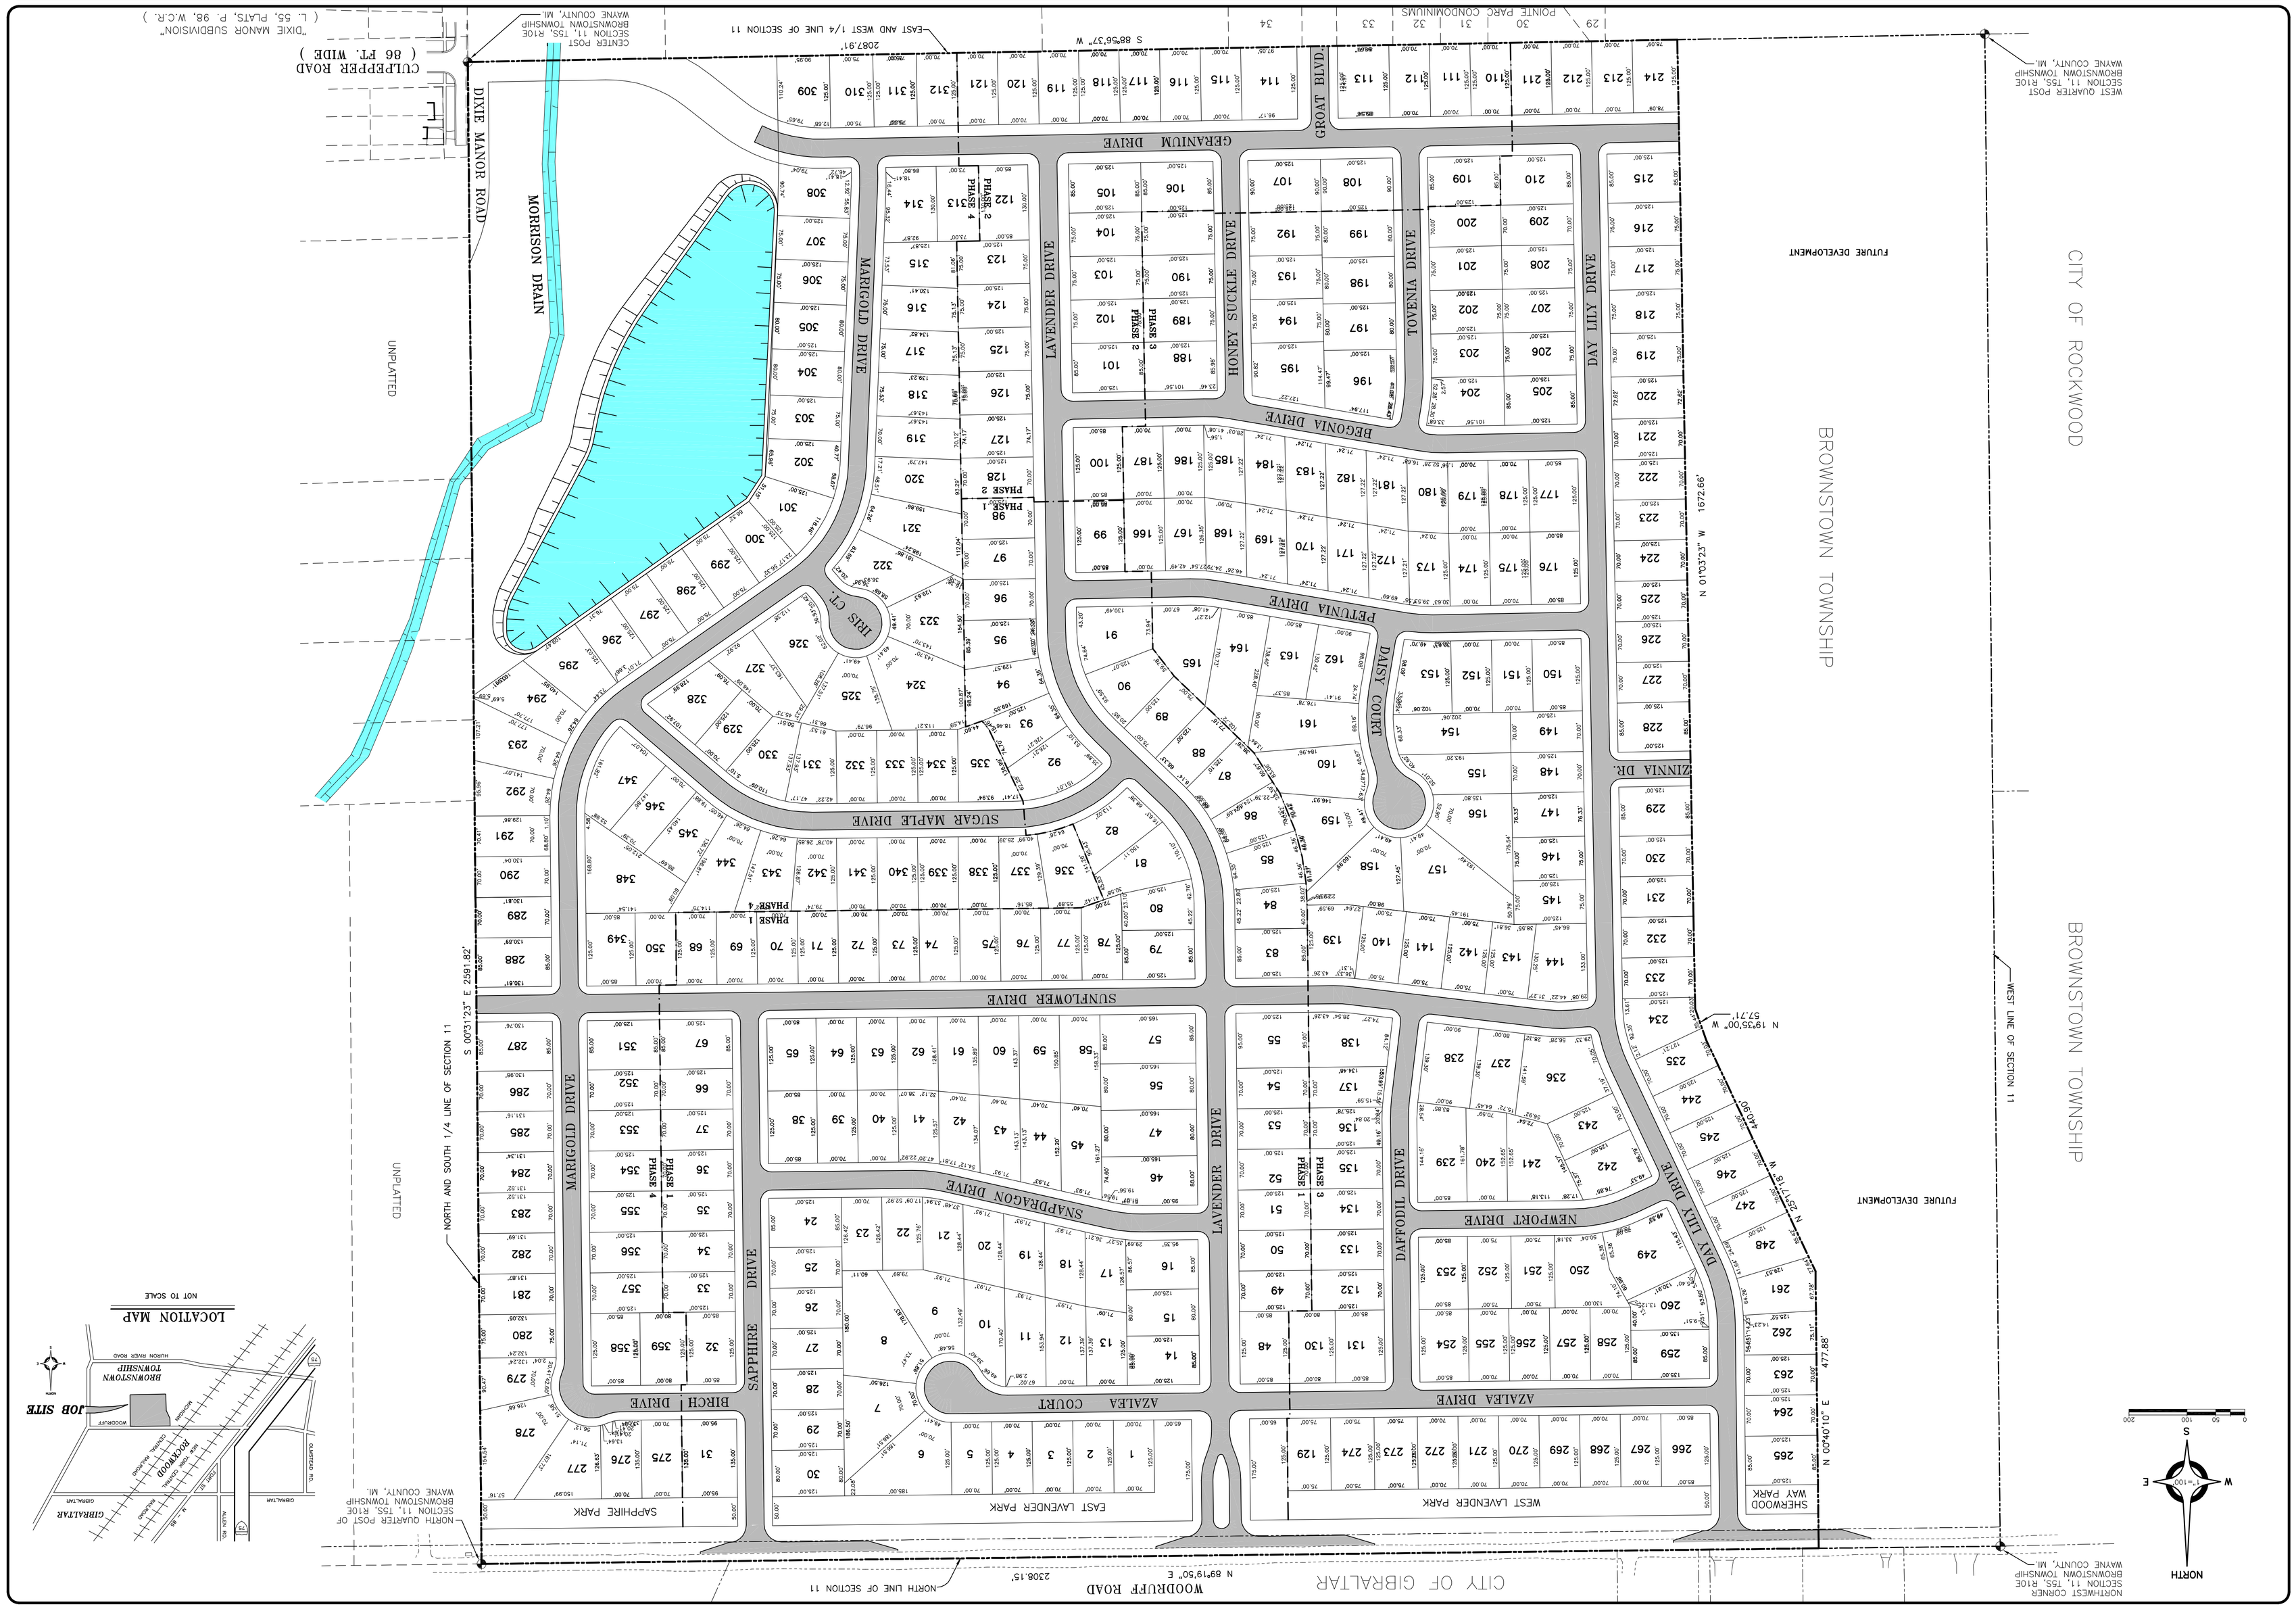

G:\829\829-004\DWG\PRELIMINARY\LAS HOMES_MAP.dwg, Model, 2/8/2006 7:58:41 AM, PDF nDrive v2, 1:152.21